1 BASEMENT
1/4" = 1'-0"

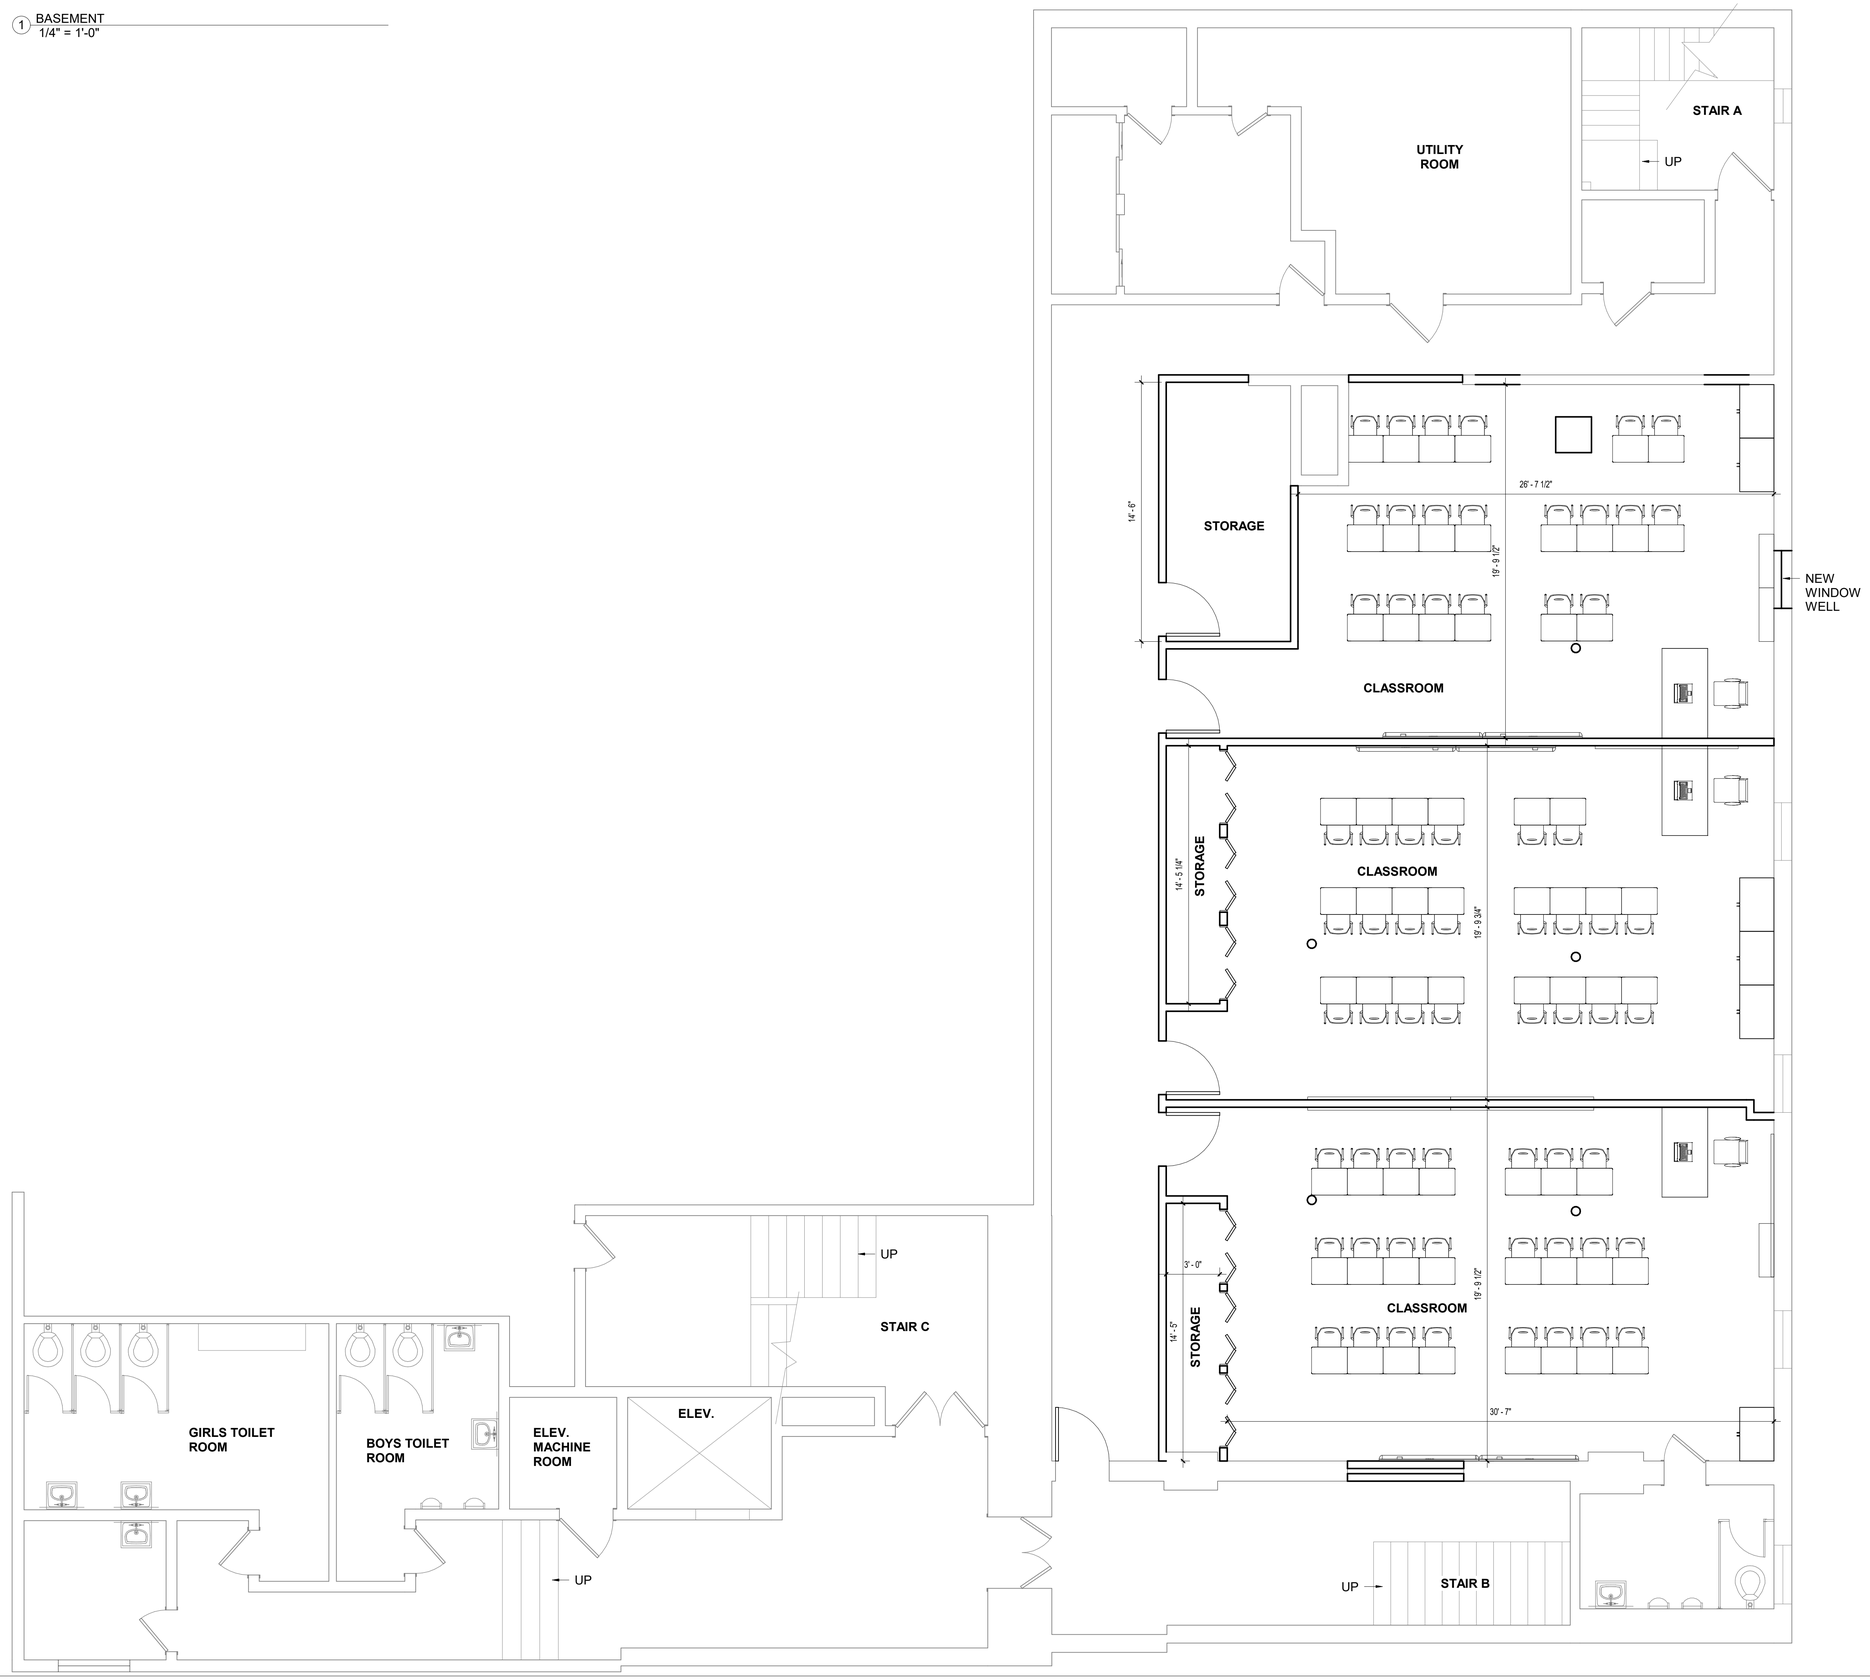

REV.	PROJECT TRACKING	DATE

PROJECT:
BASEMENT STUDY FOR
LOGOS ACADEMY SCHOOL
HARRISBURG, PA
251 VERBEKE STREET
HARRISBURG PA 17102

JOB NO:

DRAWIN BY: MM

DATE: 11/26/2023

PROPOSED BASEMENT PLAN

A-1.1